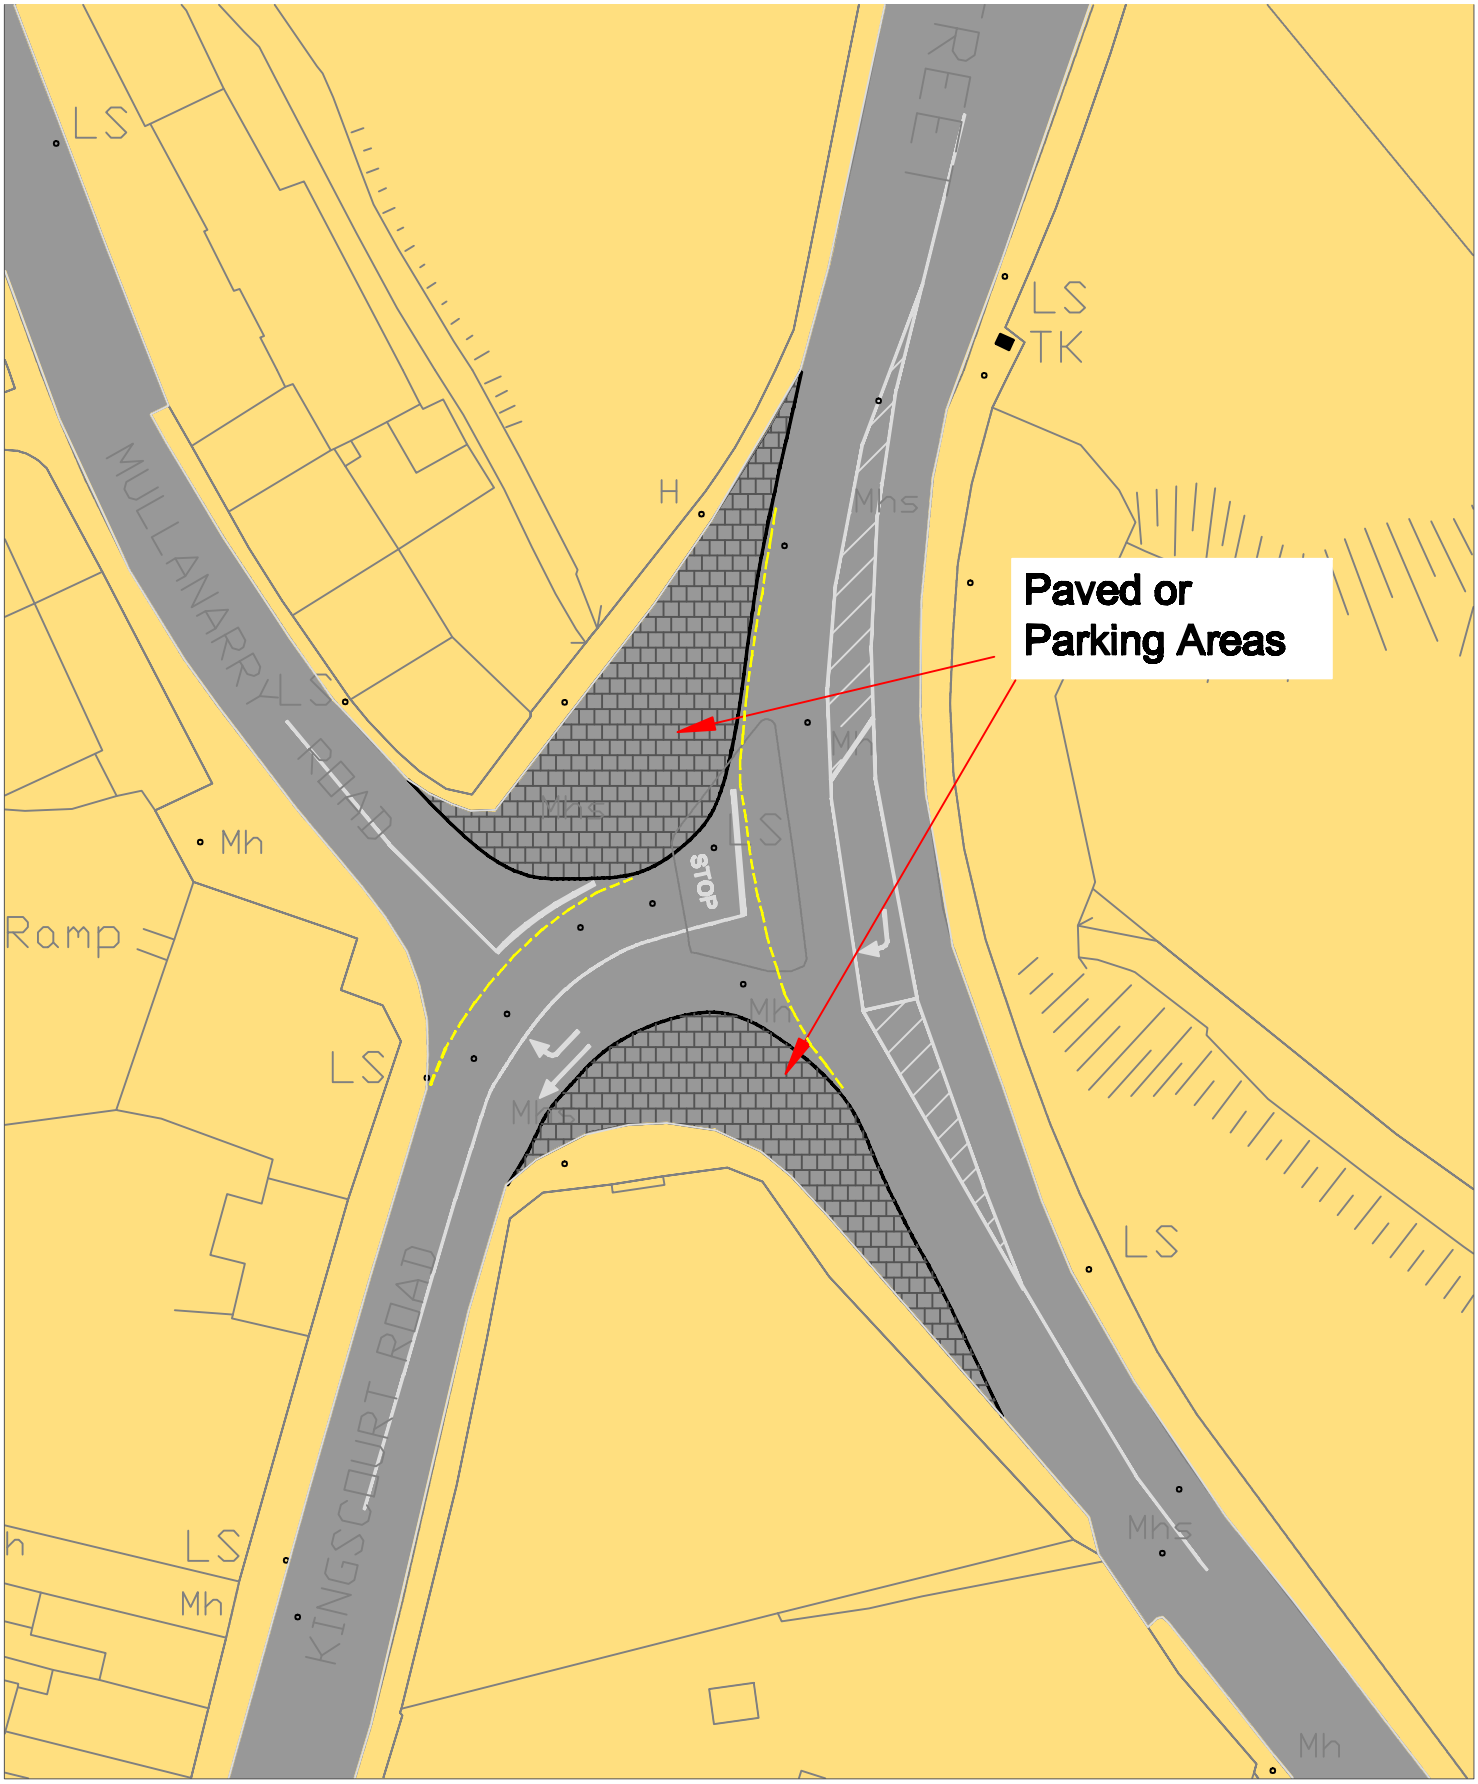

Project
Kingscourt Road
&
Castle Street Junction
R-179 & R-927

Title
Public Consultation
T - junction
Layout

A/Director of Services	Damien Treanor
	Date
Drawn AH	Dec 2011
Traced	Scales
Surveyed	1:500
Checked	

Comhairle Contae Mhuineacháin,
Oifigí Contae,
An Gleann,
Muineachán.
Guthán: 047 30500
Monaghan County Council,
County Offices,
The Glen, Monaghan.